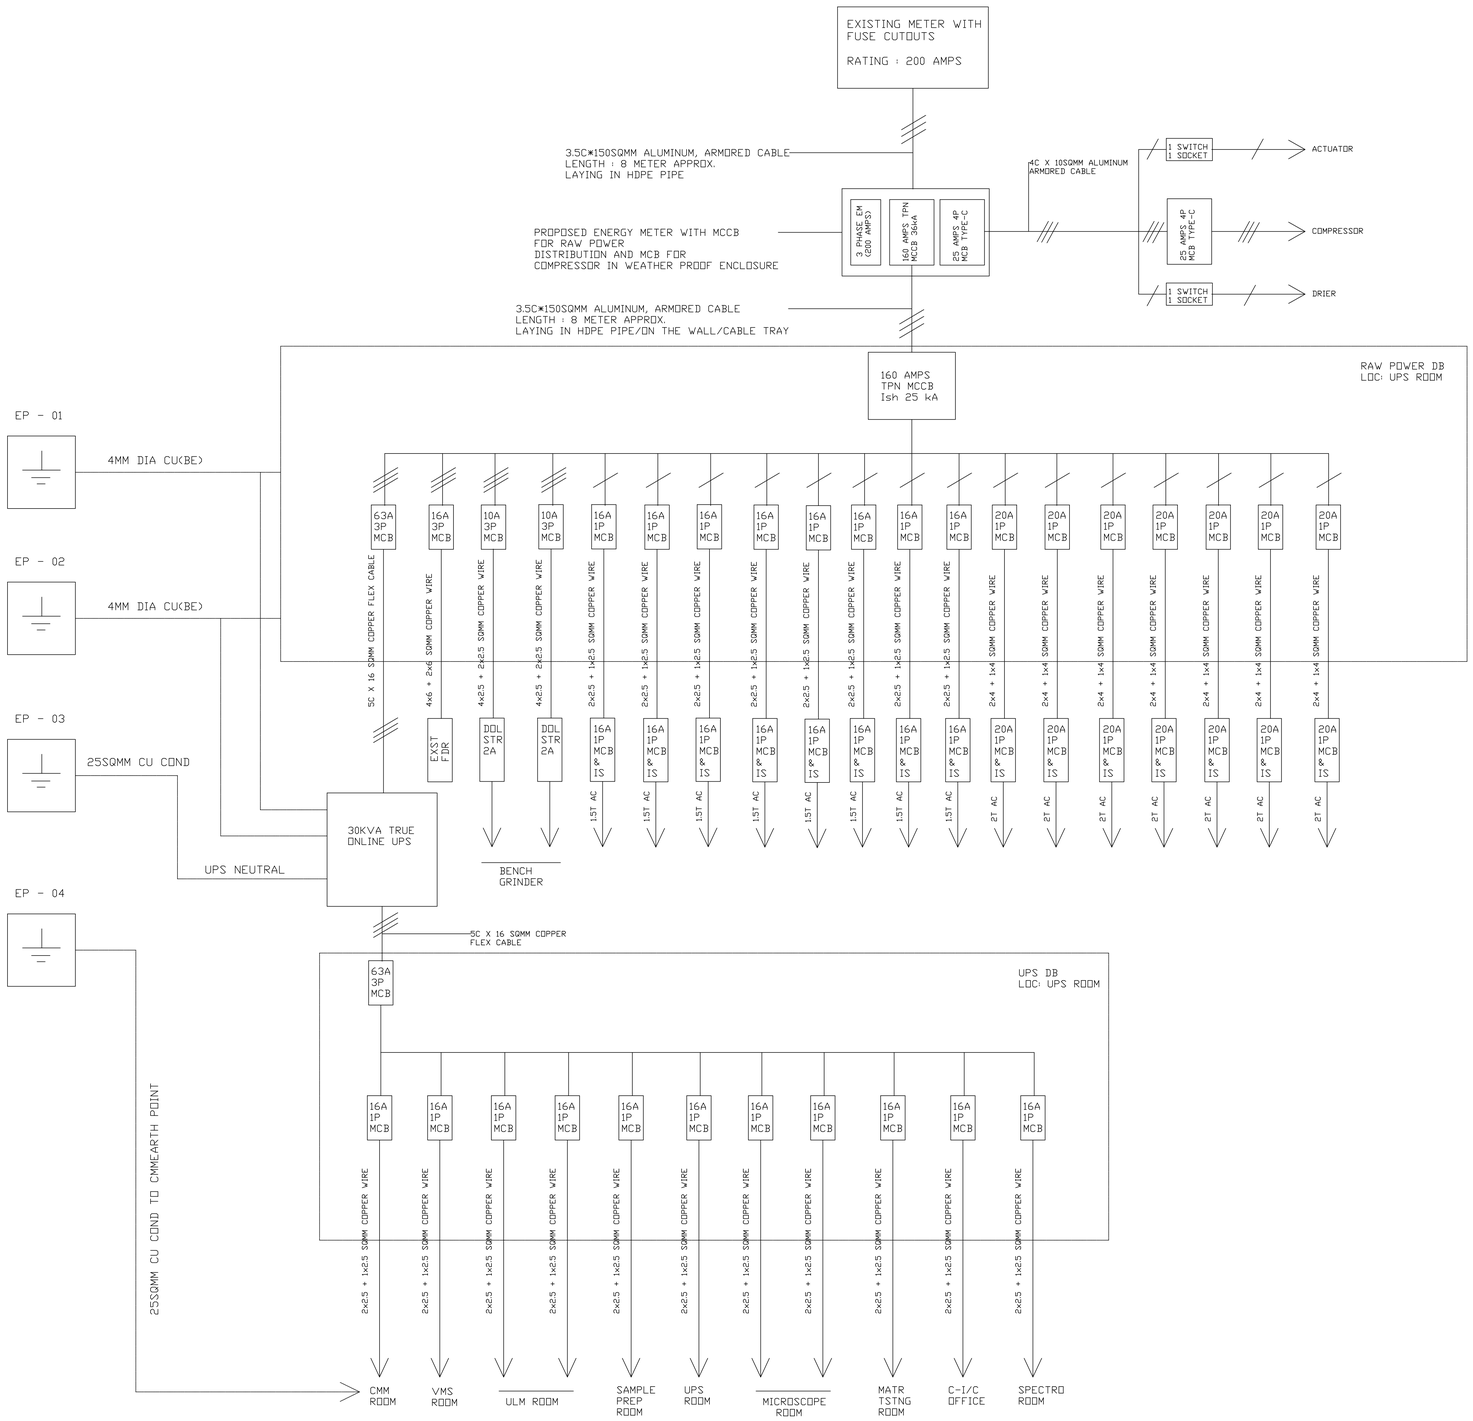SCHEMATIC OF ELECTRICAL WORKS IN CMTI OUTREACH STATION, RAJKOT