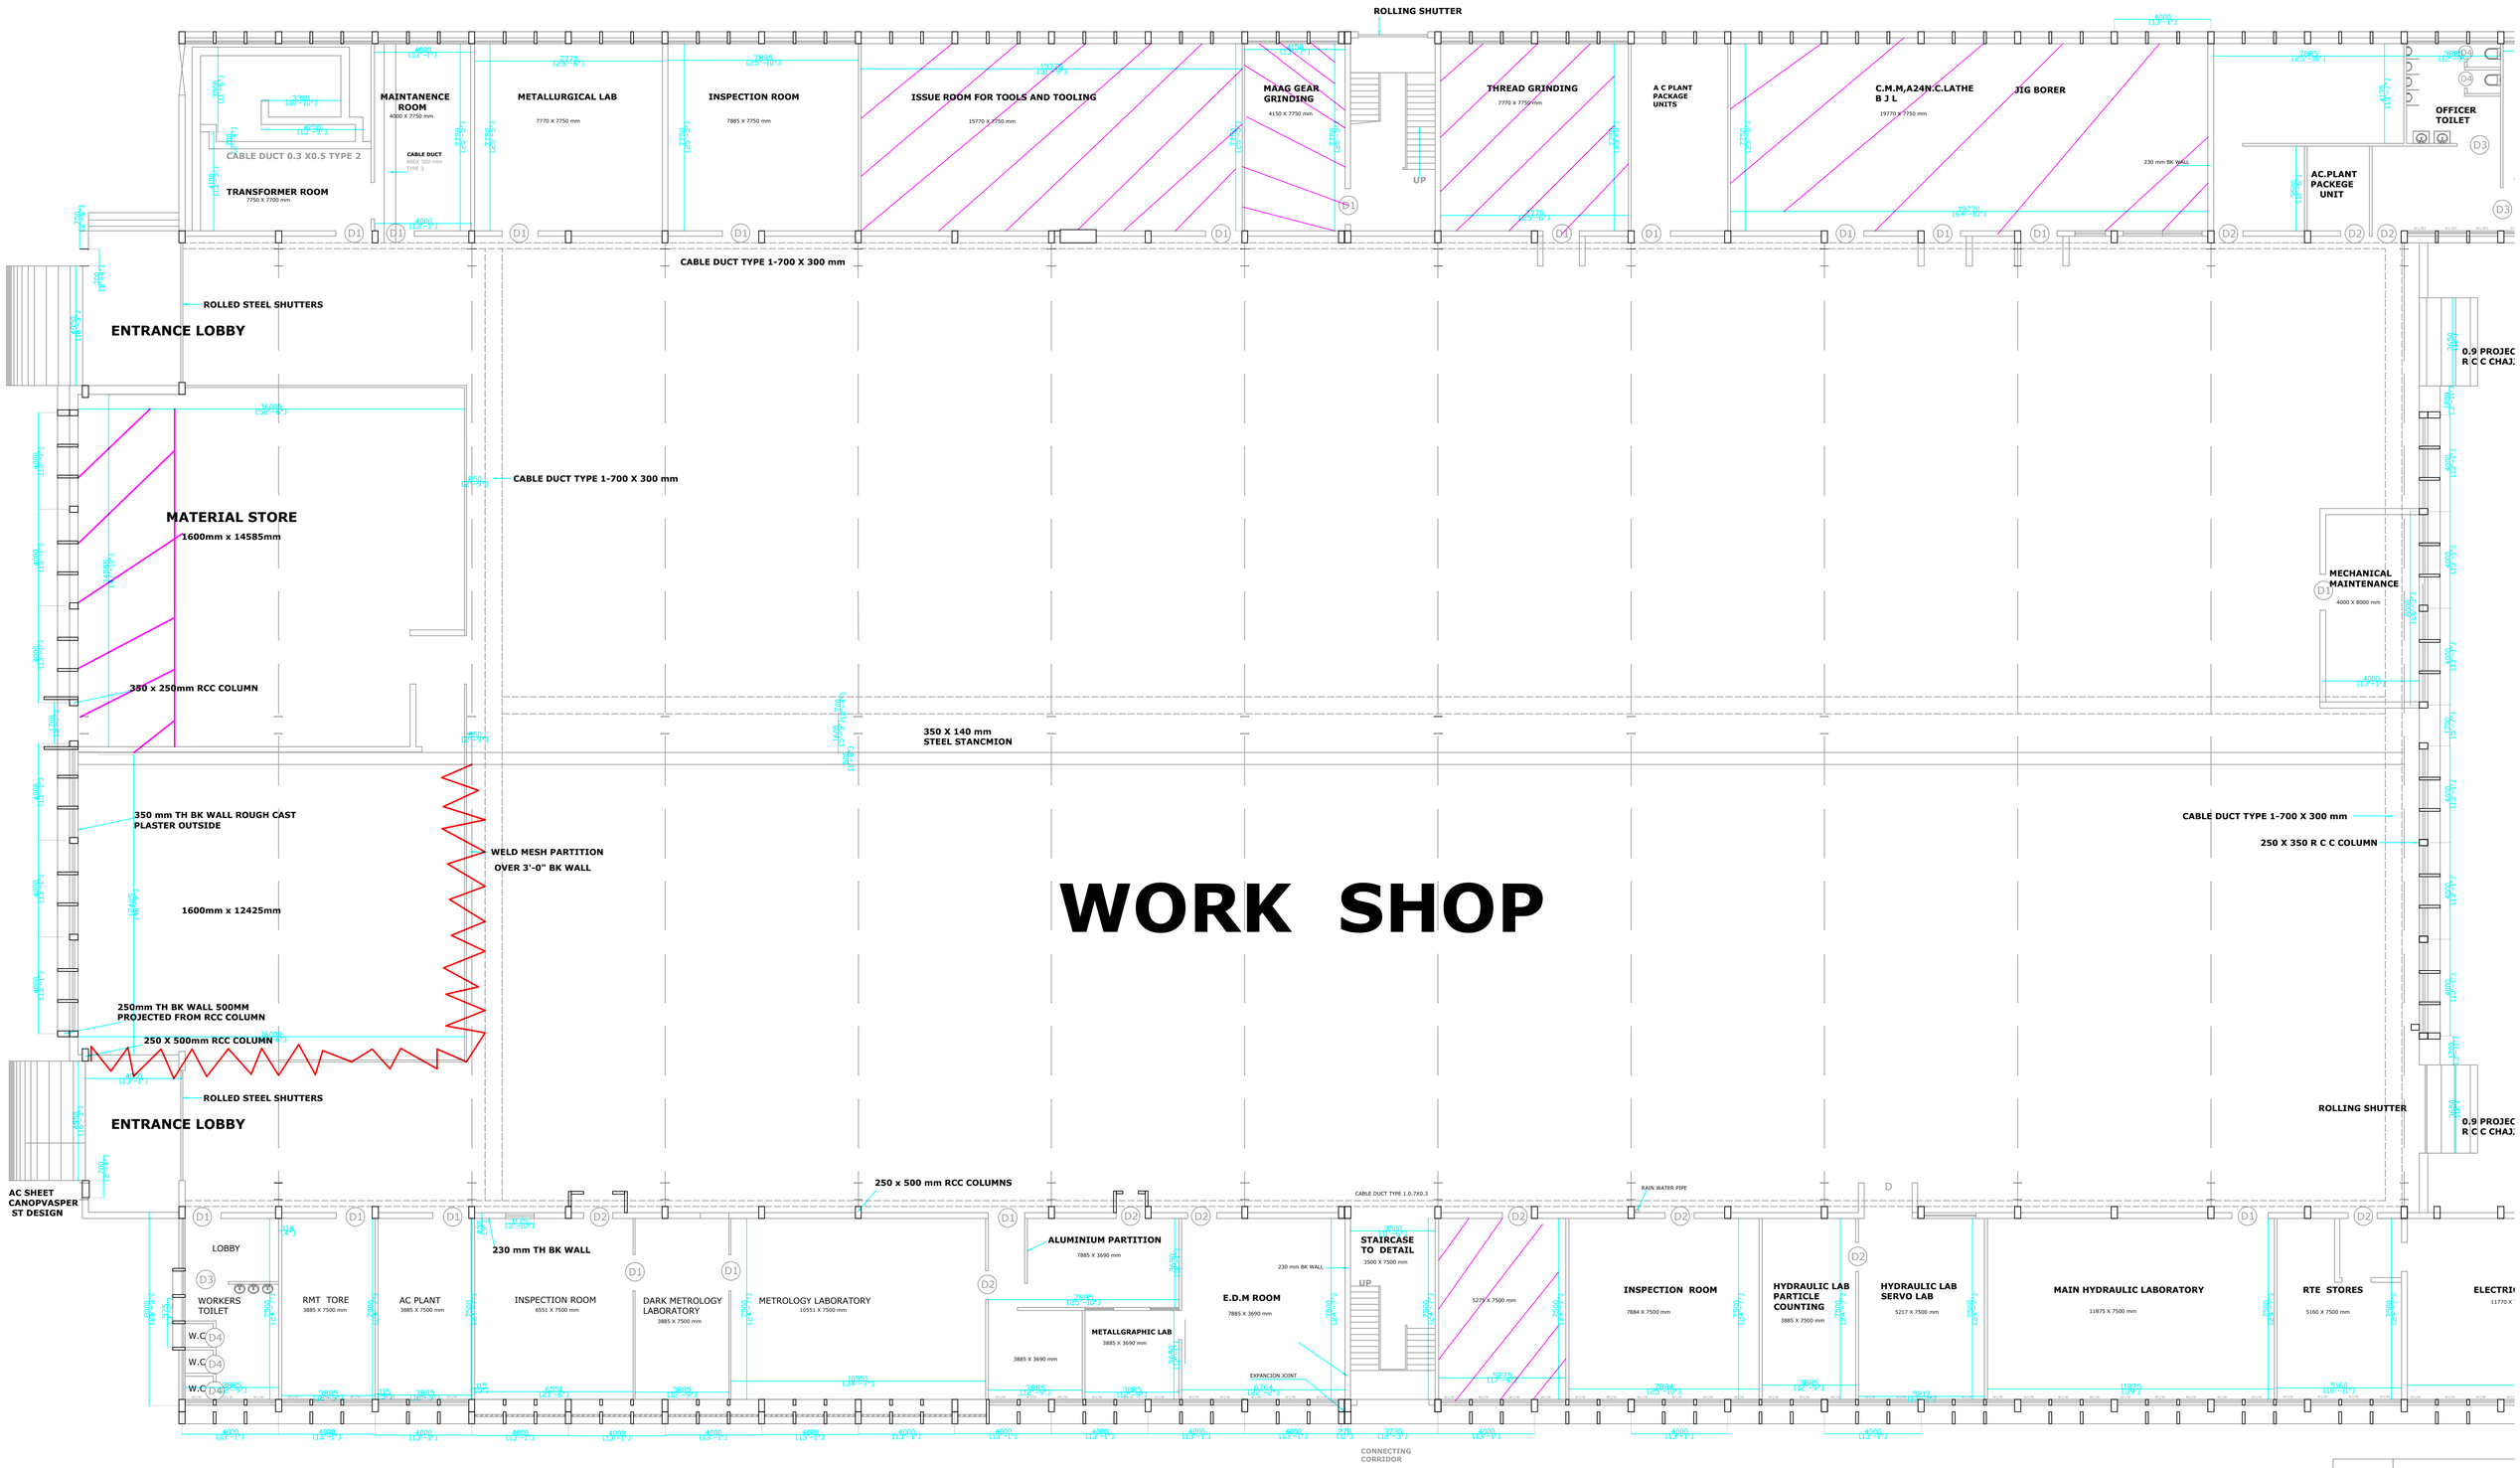
ROLLING SHUTTER
MAINTANENCE ROOM
4000 X 7750 mm
METALLURGICAL LAB
7770 X 7750 mm
INSPECTION ROOM
7885 X 7750 mm
ISSUE ROOM FOR TOOLS AND TOOLING
15770 X 7750 mm
MAAG GEAR GRINDING
4150 X 7750 mm
THREAD GRINDING
7770 X 7750 mm
A C PLANT PACKAGE UNITS
C.M.M,A24N.C.LATHE B J L
19770 X 7750 mm
JIG BORER
OFFICER TOILET
AC.PLANT PACKEGE UNIT
CABLE DUCT 0.3 X0.5 TYPE 2
TRANSFORMER ROOM
7750 X 7700 mm
CABLE DUCT TYPE 1-700 X 300 mm
ROLLED STEEL SHUTTERS
ENTRANCE LOBBY
MATERIAL STORE
1600mm x 14585mm
350 x 250mm RCC COLUMN
350 X 140 mm STEEL STANCMION
350 mm TH BK WALL ROUGH CAST PLASTER OUTSIDE
WELD MESH PARTITION OVER 3'-0" BK WALL
1600mm x 12425mm
250mm TH BK WALL 500MM PROJECTED FROM RCC COLUMN
250 X 500mm RCC COLUMN
250 X 350 R C C COLUMN
WORK SHOP
MECHANICAL MAINTENANCE
4000 X 8000 mm
0.9 PROJEC R C C CHAJ
AC SHEET CANOPVASPER ST DESIGN
250 x 500 mm RCC COLUMNS
230 mm TH BK WALL
LOBBY
WORKERS TOILET
W.C
RMT TORE
3885 X 7500 mm
AC PLANT
3885 X 7500 mm
INSPECTION ROOM
6551 X 7500 mm
DARK METROLOGY LABORATORY
3885 X 7500 mm
METROLOGY LABORATORY
10551 X 7500 mm
ALUMINIUM PARTITION
7885 X 3690 mm
METALLGRAPHIC LAB
3885 X 3690 mm
E.D.M ROOM
7885 X 3690 mm
STAIRCASE TO DETAIL
3500 X 7500 mm
CABLE DUCT TYPE 1.0.7X0.3
RAIN WATER PIPE
EXPANCION JOINT
CONNECTING CORRIDOR
INSPECTION ROOM
7884 X 7500 mm
HYDRAULIC LAB PARTICLE COUNTING
3885 X 7500 mm
HYDRAULIC LAB SERVO LAB
5217 X 7500 mm
MAIN HYDRAULIC LABORATORY
11875 X 7500 mm
RTE STORES
5160 X 7500 mm
ELECTRIC
DATE
REV
JOB
C.M.T.I
WORK SI