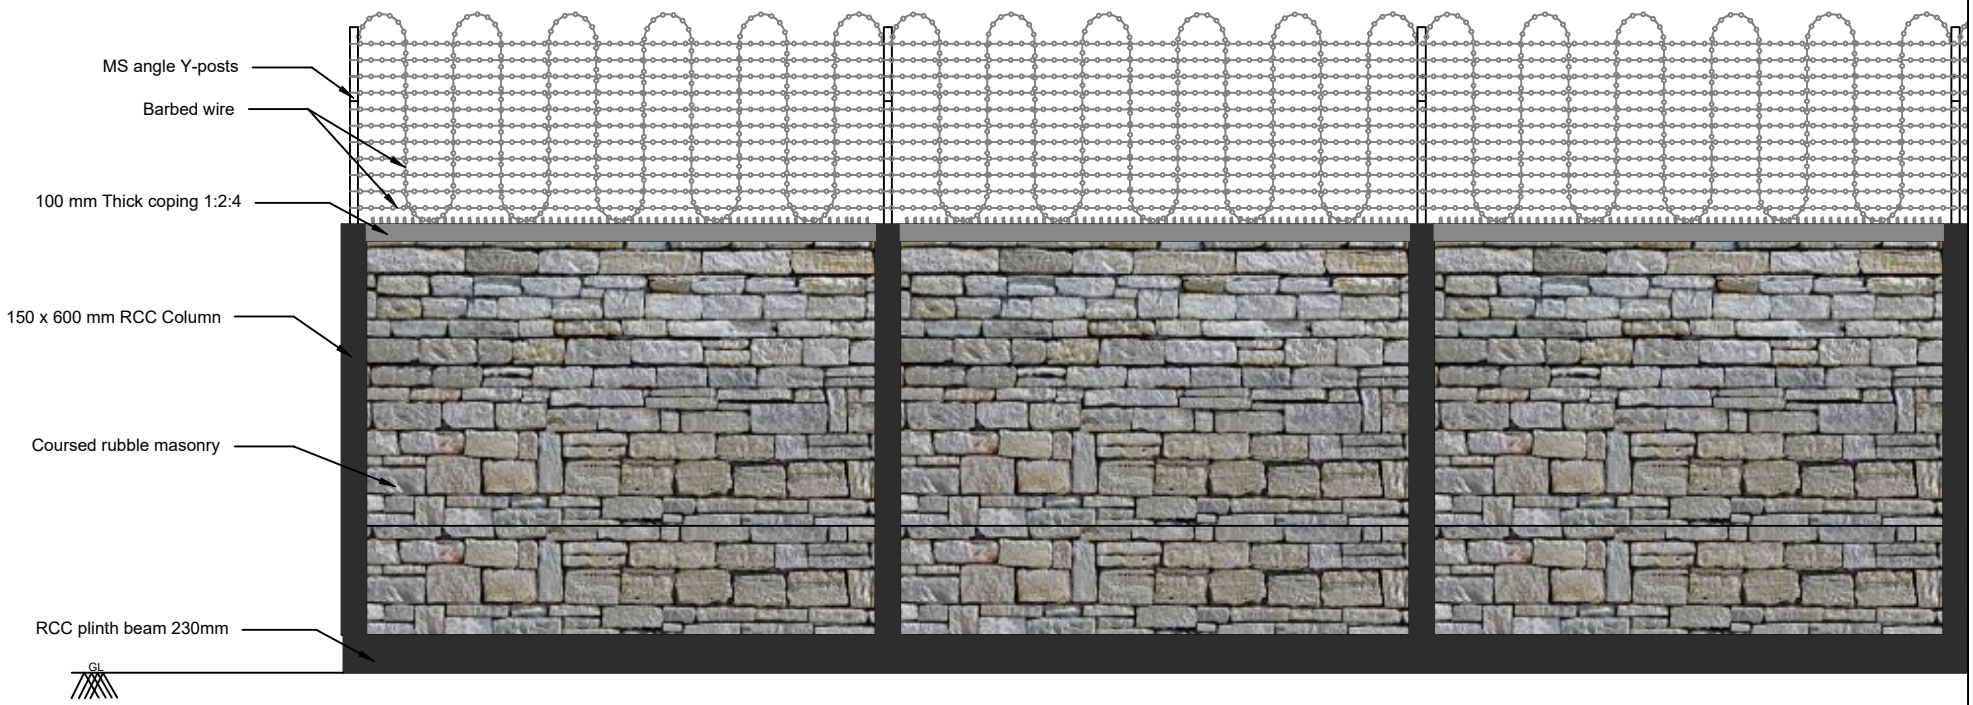


Note: All Dimensions are in mm

cmti	Central Manufacturing Technological Institute Tumkur Road, Bangalore - 22
Drawing title	Elevation of compound wall with fencing
Drawing No.	01
Drawn by	Hariprasad N
Checked by	M A Munshi
Approved by	Arun C J