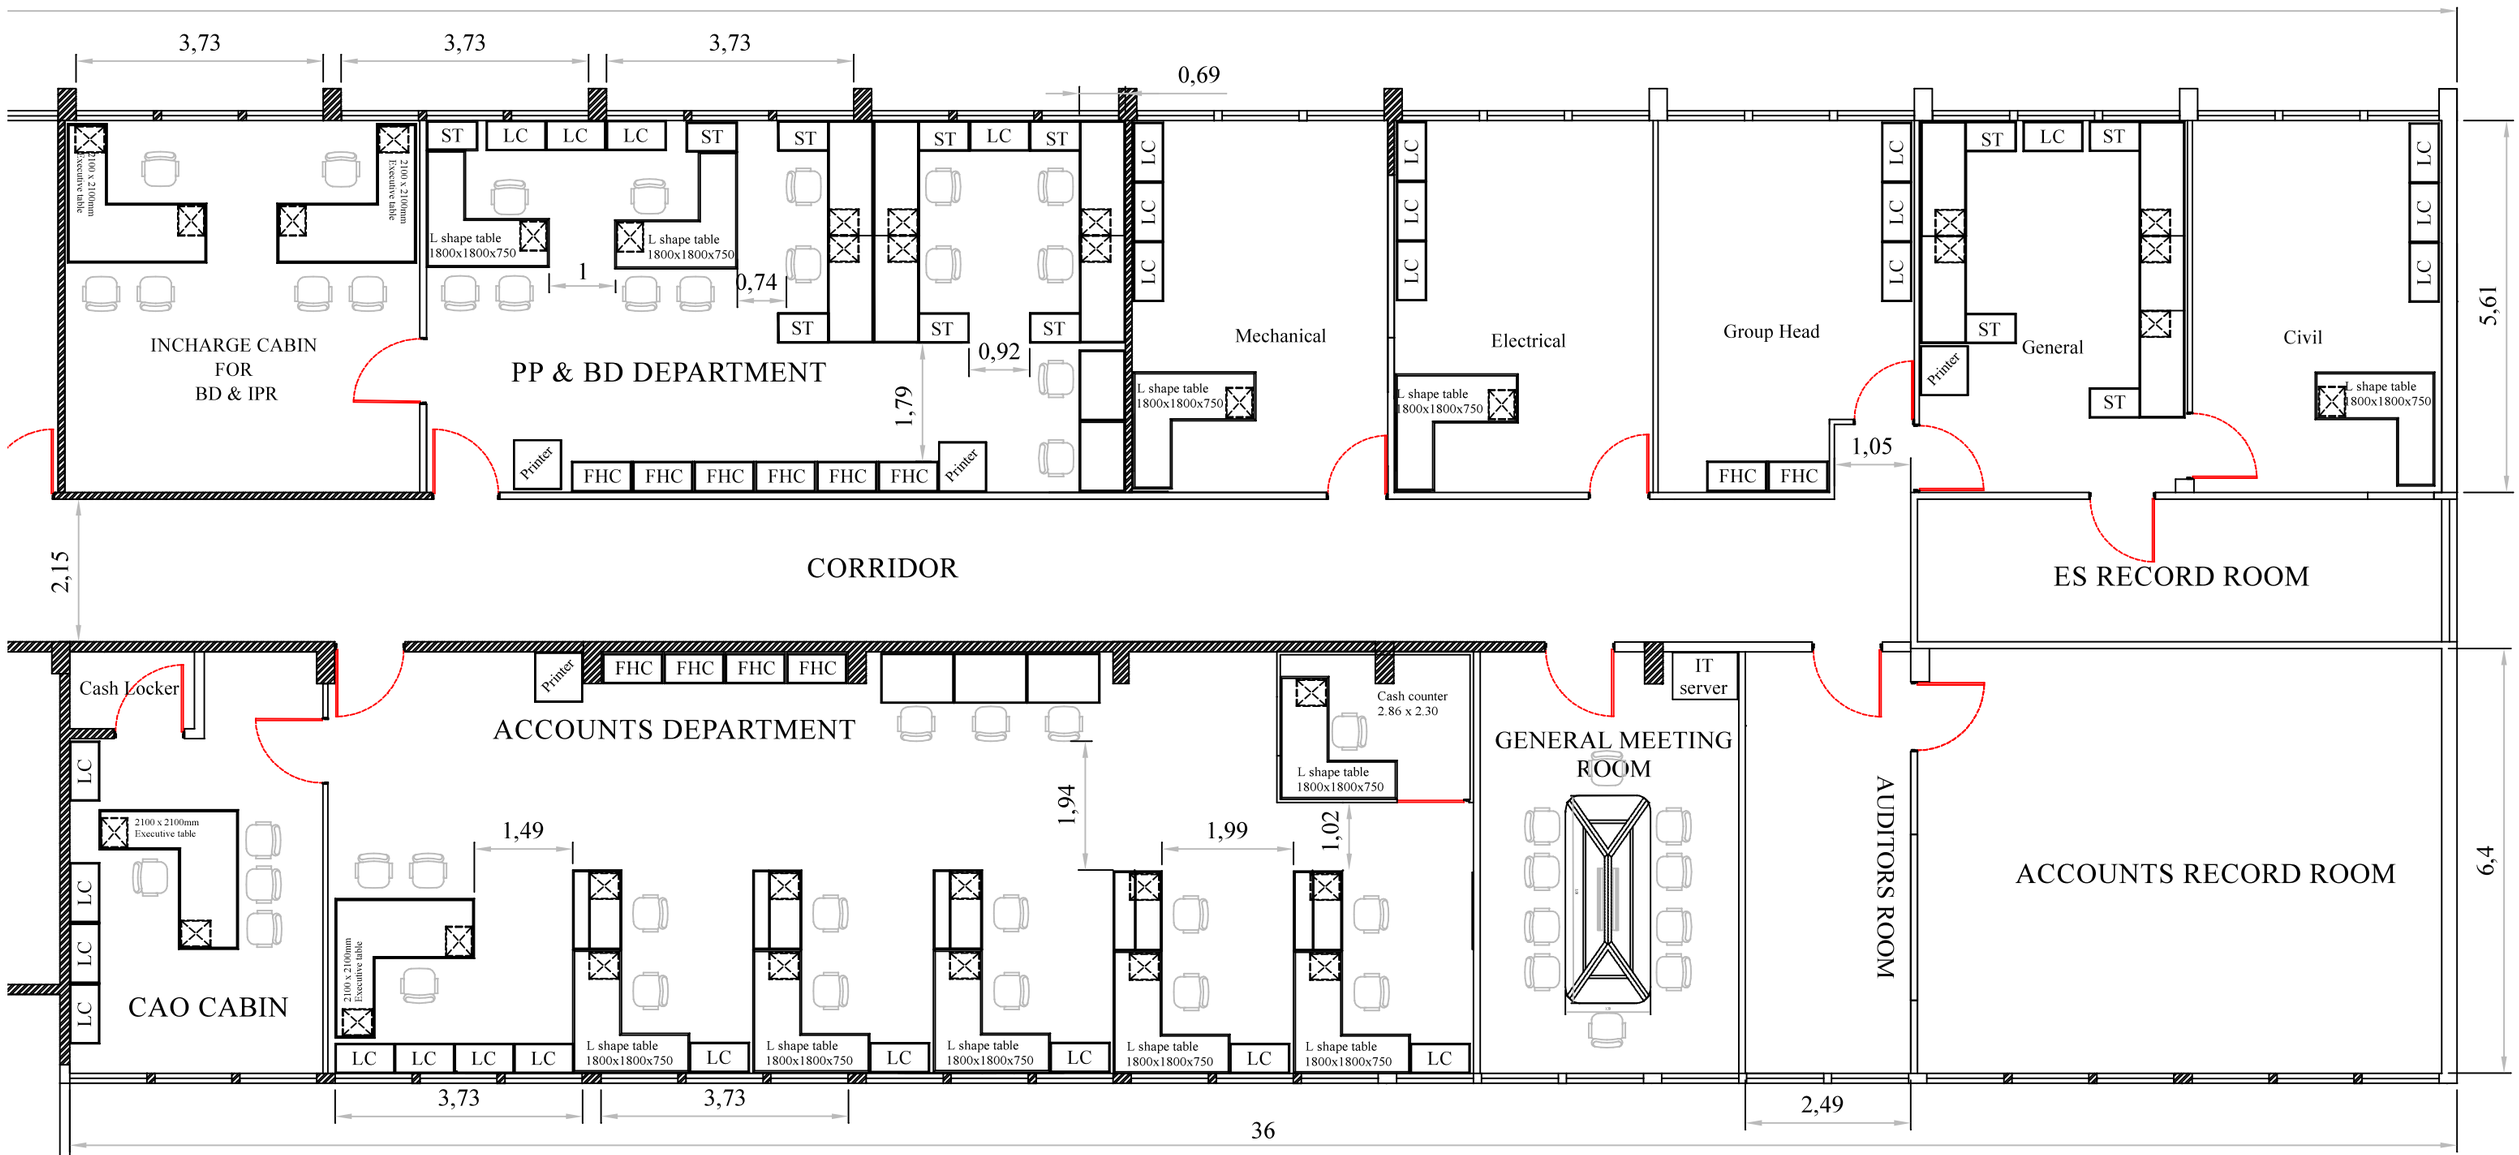


Note: Chairs are not included

Proposed Furniture Layout