
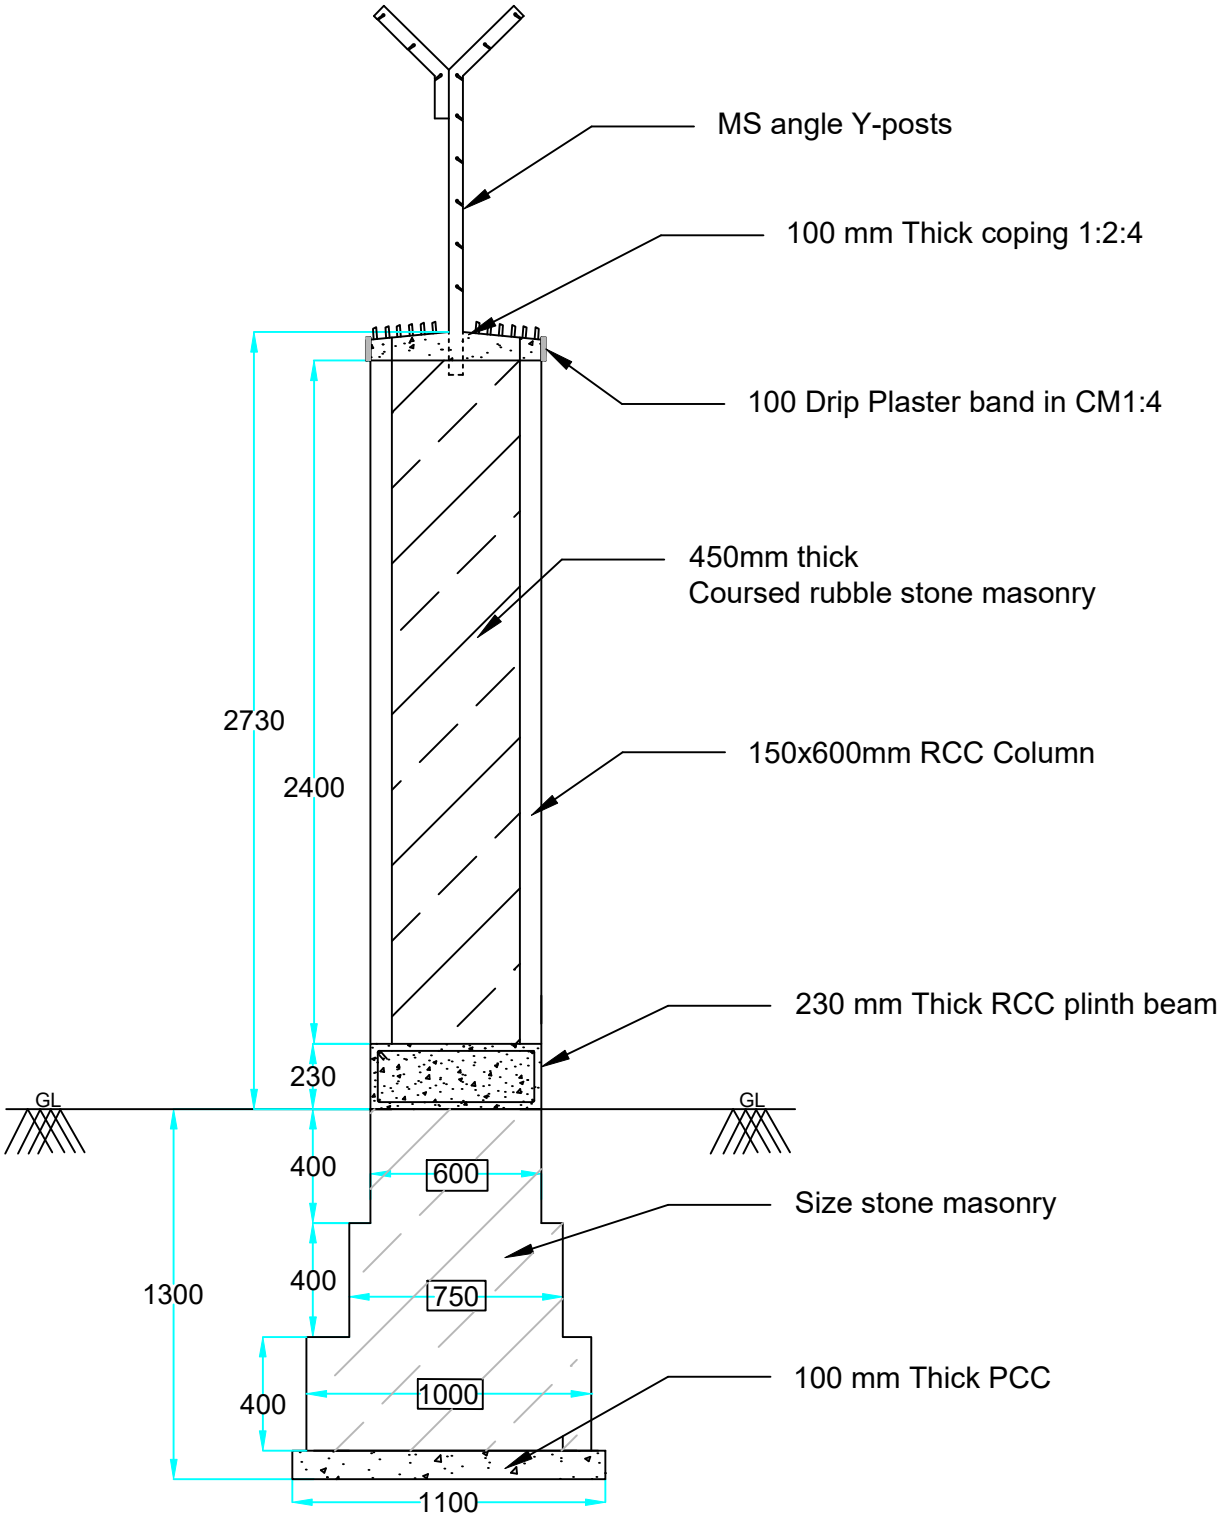


Section A - A

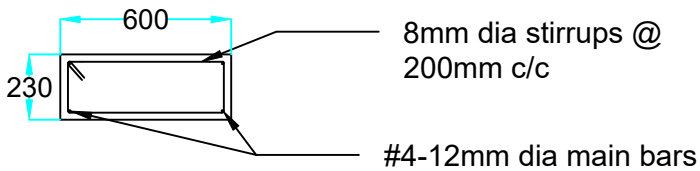

Plinth beam

Note: All Dimensions are in mm

cmti	Central Manufacturing Technological Institute Tumkur Road, Bangalore - 22
Drawing title	Section A-A
Drawing No.	02
Drawn by	Suma S
Checked by	M A Munshi
Approved by	Arun C J